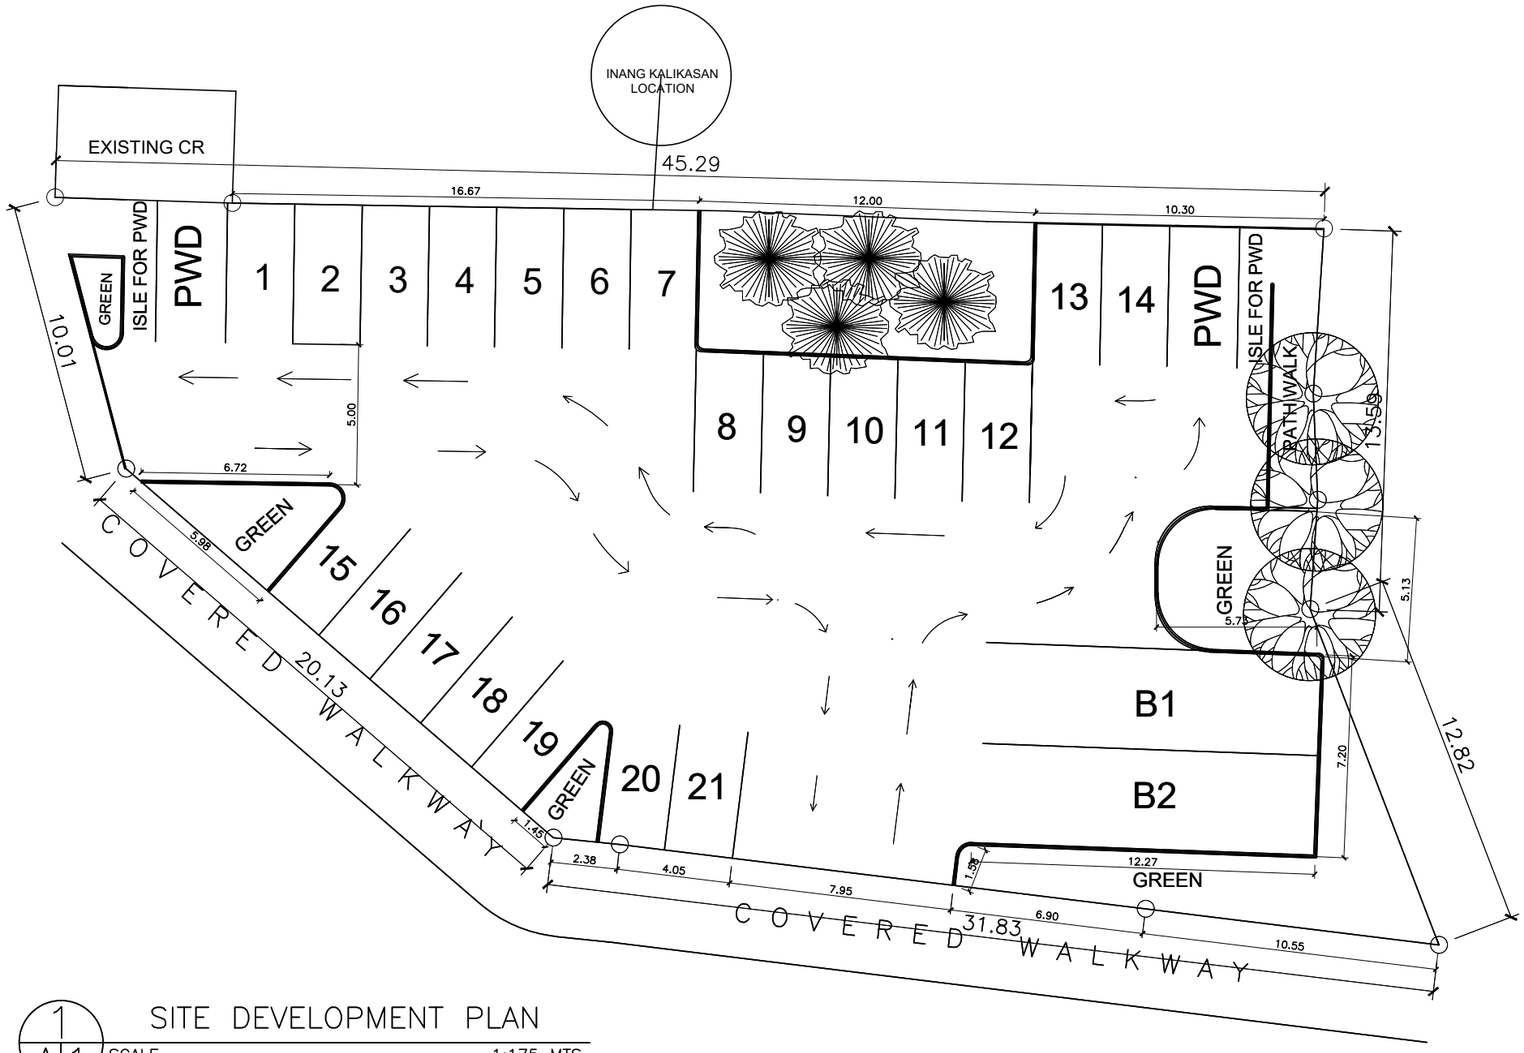

1 / A1 SITE DEVELOPMENT PLAN

SCALE 1:175 MTS.

BID BULLETIN PROPOSED CONCRETE PARKING SPACE NEAR INANG KALIKASAN